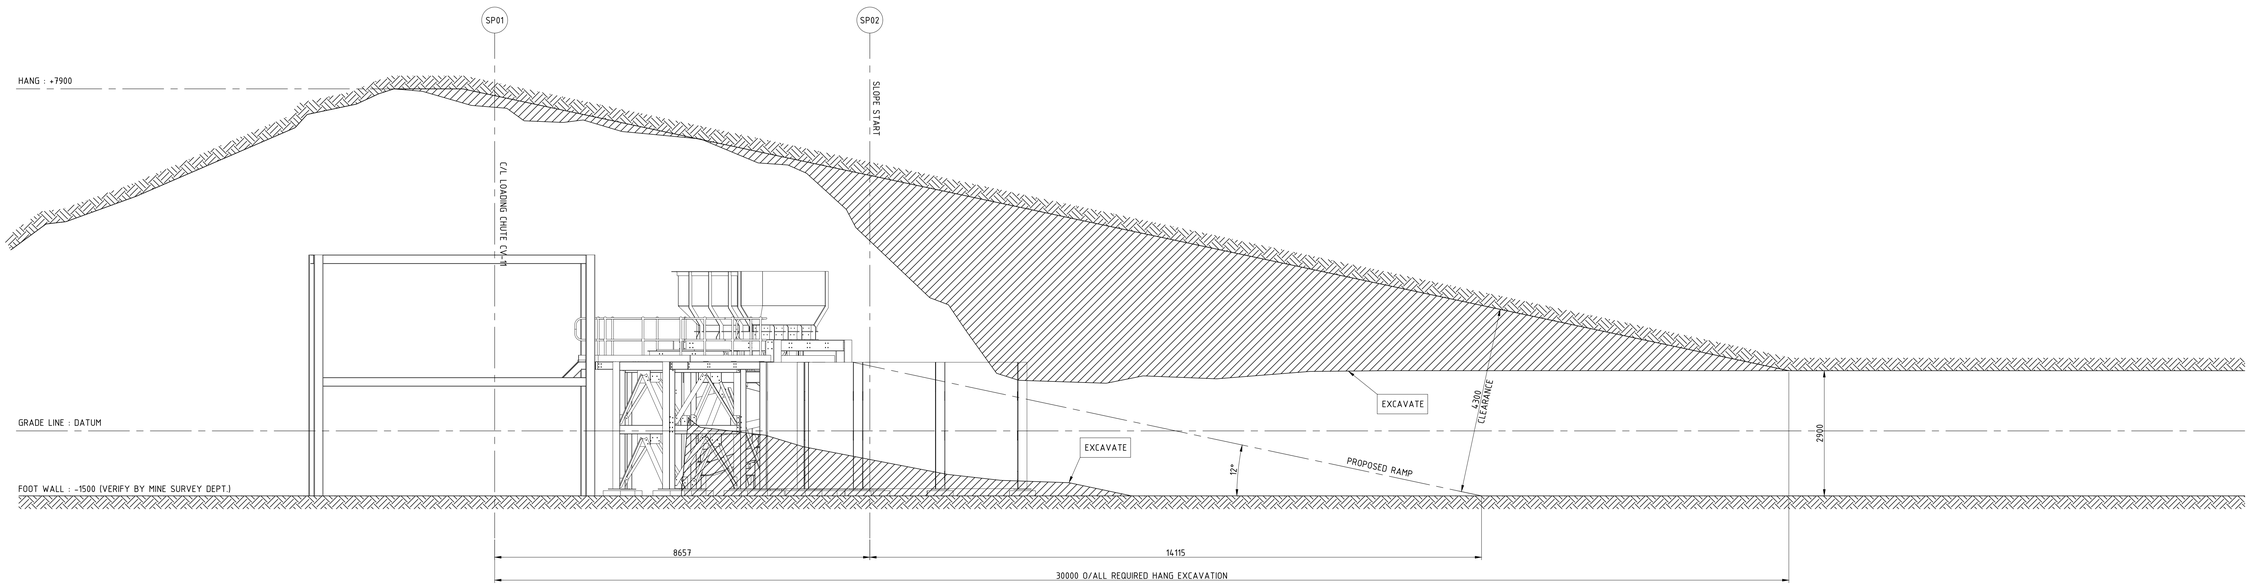

SECTION THROUGH "X-X"

SCALE 1: 50

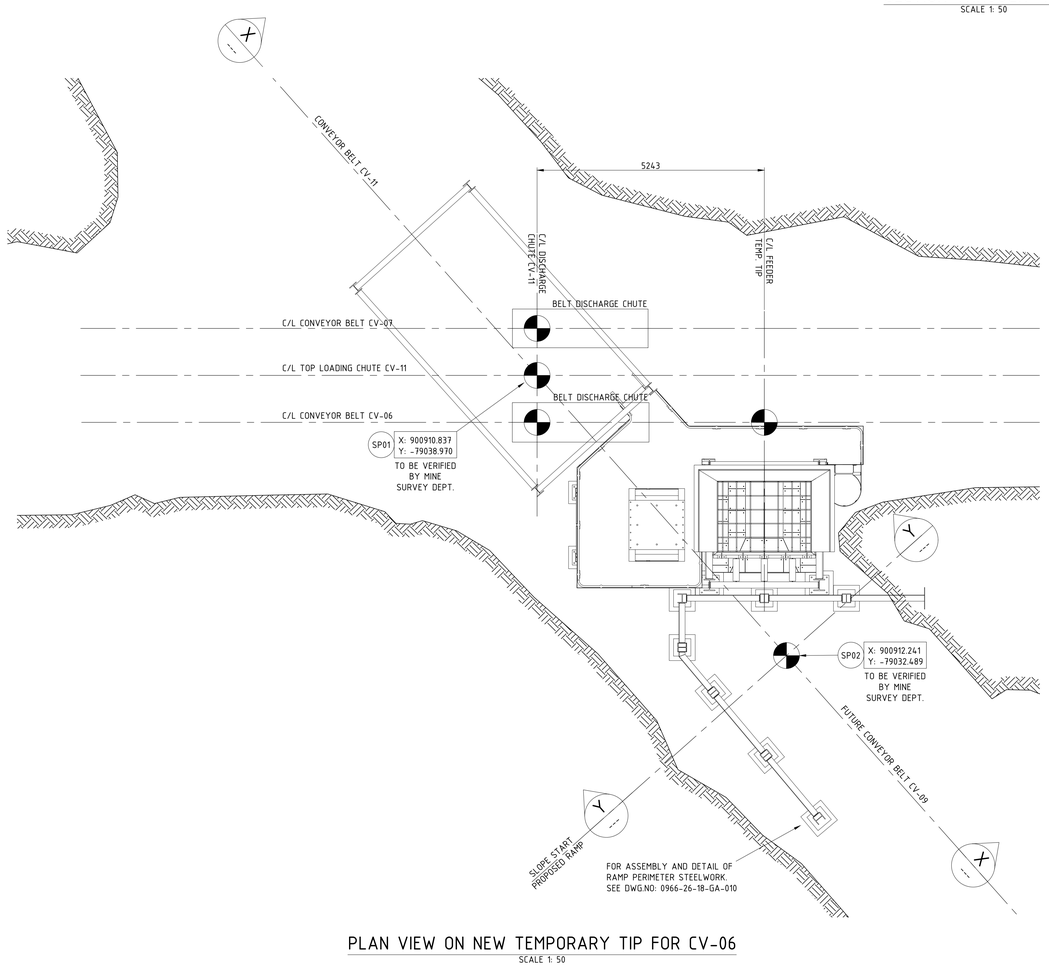

PLAN VIEW ON NEW TEMPORARY TIP FOR CV-06

SCALE 1: 50

KEY PLAN

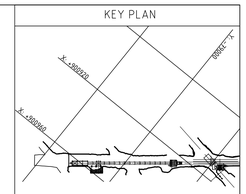

GENERAL NOTES

1. GENERAL NOTES AS PER HARMONY DRAWING NO. 00-GN-01. TO BE REQUESTED FROM HARMONY DESIGN OFFICE

LOCATION DOORNKOP

JOB TITLE : LAYOUT OF EXCAVATION REQUIREMENTS

DRAWING NO. 0966-26-20-GA-001

RESPONSIBLE ENGINEER APPROVAL

SIGNATURE AND STAMP

PROFESSIONAL ENGINEER APPROVAL

SIGNATURE AND STAMP

ISSUE STAMP

HARMONY CONSTRUCTION

NOTE:- This drawing may not be used without the appropriate stamp indicating its purpose.

REFERENCE DRAWINGS

TITLE	SEQ NO	TITLE	SEQ NO
GENERAL ARRANGEMENT & SET-OUT	0966-26-20-GA-001	GA OF ACCESS PLATFORMS	0966-26-20-GA-008
FOOTPRINT	0966-26-20-GA-002	GA OF FEEDER SUPPORT STEELWORK	0966-26-20-GA-009
GA OF TEMPORARY TIP	0966-26-20-GA-003	GA OF RAMP RETAINING STEELWORK	0966-26-20-GA-010
GA OF LOADING BIN	0966-26-20-GA-004	CONCRETE & REINFORCING DETAILS	0966-26-20-C-001
GA OF LOADING SUPPORT STRUCTURE	0966-26-20-GA-005	DETAILS OF STAIRCASE	0966-26-20-S-001
GA OF ROCK-BREAKER SUPPORT STRUCTURE	0966-26-20-GA-006		
GA OF UNDER PAN	0966-26-20-GA-007		

REVISIONS

DETAIL	MARK	DATE	INT	APP'D	DETAIL	MARK	DATE	INT	APP'D
					ISSUED FOR CONSTRUCTION	0	12/2024	WC	
					PLATFORM CONNECTED TO EXISTING CV-11 BELT STRUCTURE	B.2	12/2024	WC	
					SECTION "Y_Y" REMOVED	B.1	12/2024	WC	
					ISSUED FOR APPROVAL	A	11/2024	WC	

	NAME	DATE	SIGNATURE
DRAWN	WESSEL CRONJE		
CHECKED			
DESIGNER			

THIS DRAWING IS THE PROPERTY OF HARMONY GOLD MINING COMPANY LTD. IT MAY NOT BE COPIED, REPRODUCED OR TRANSMITTED TO ANY THIRD PARTY WITHOUT OUR WRITTEN PERMISSION.

HARMONY ENGINEERING DEPT WELKOM

COPYRIGHT

COMPANY:	HARMONY G.M
LOCATION:	DOORNKOP
PROJECT :	212L EXPANSION: CV0-06 TEMPORARY TIP
JOB TITLE :	LAYOUT OF EXCAVATION REQUIREMENTS

SCALE:	REV:	WORK NO	DWG NO	SIZE
1: 50	0	0966-P06-2024-02	0966-26-20-GA-001	A0